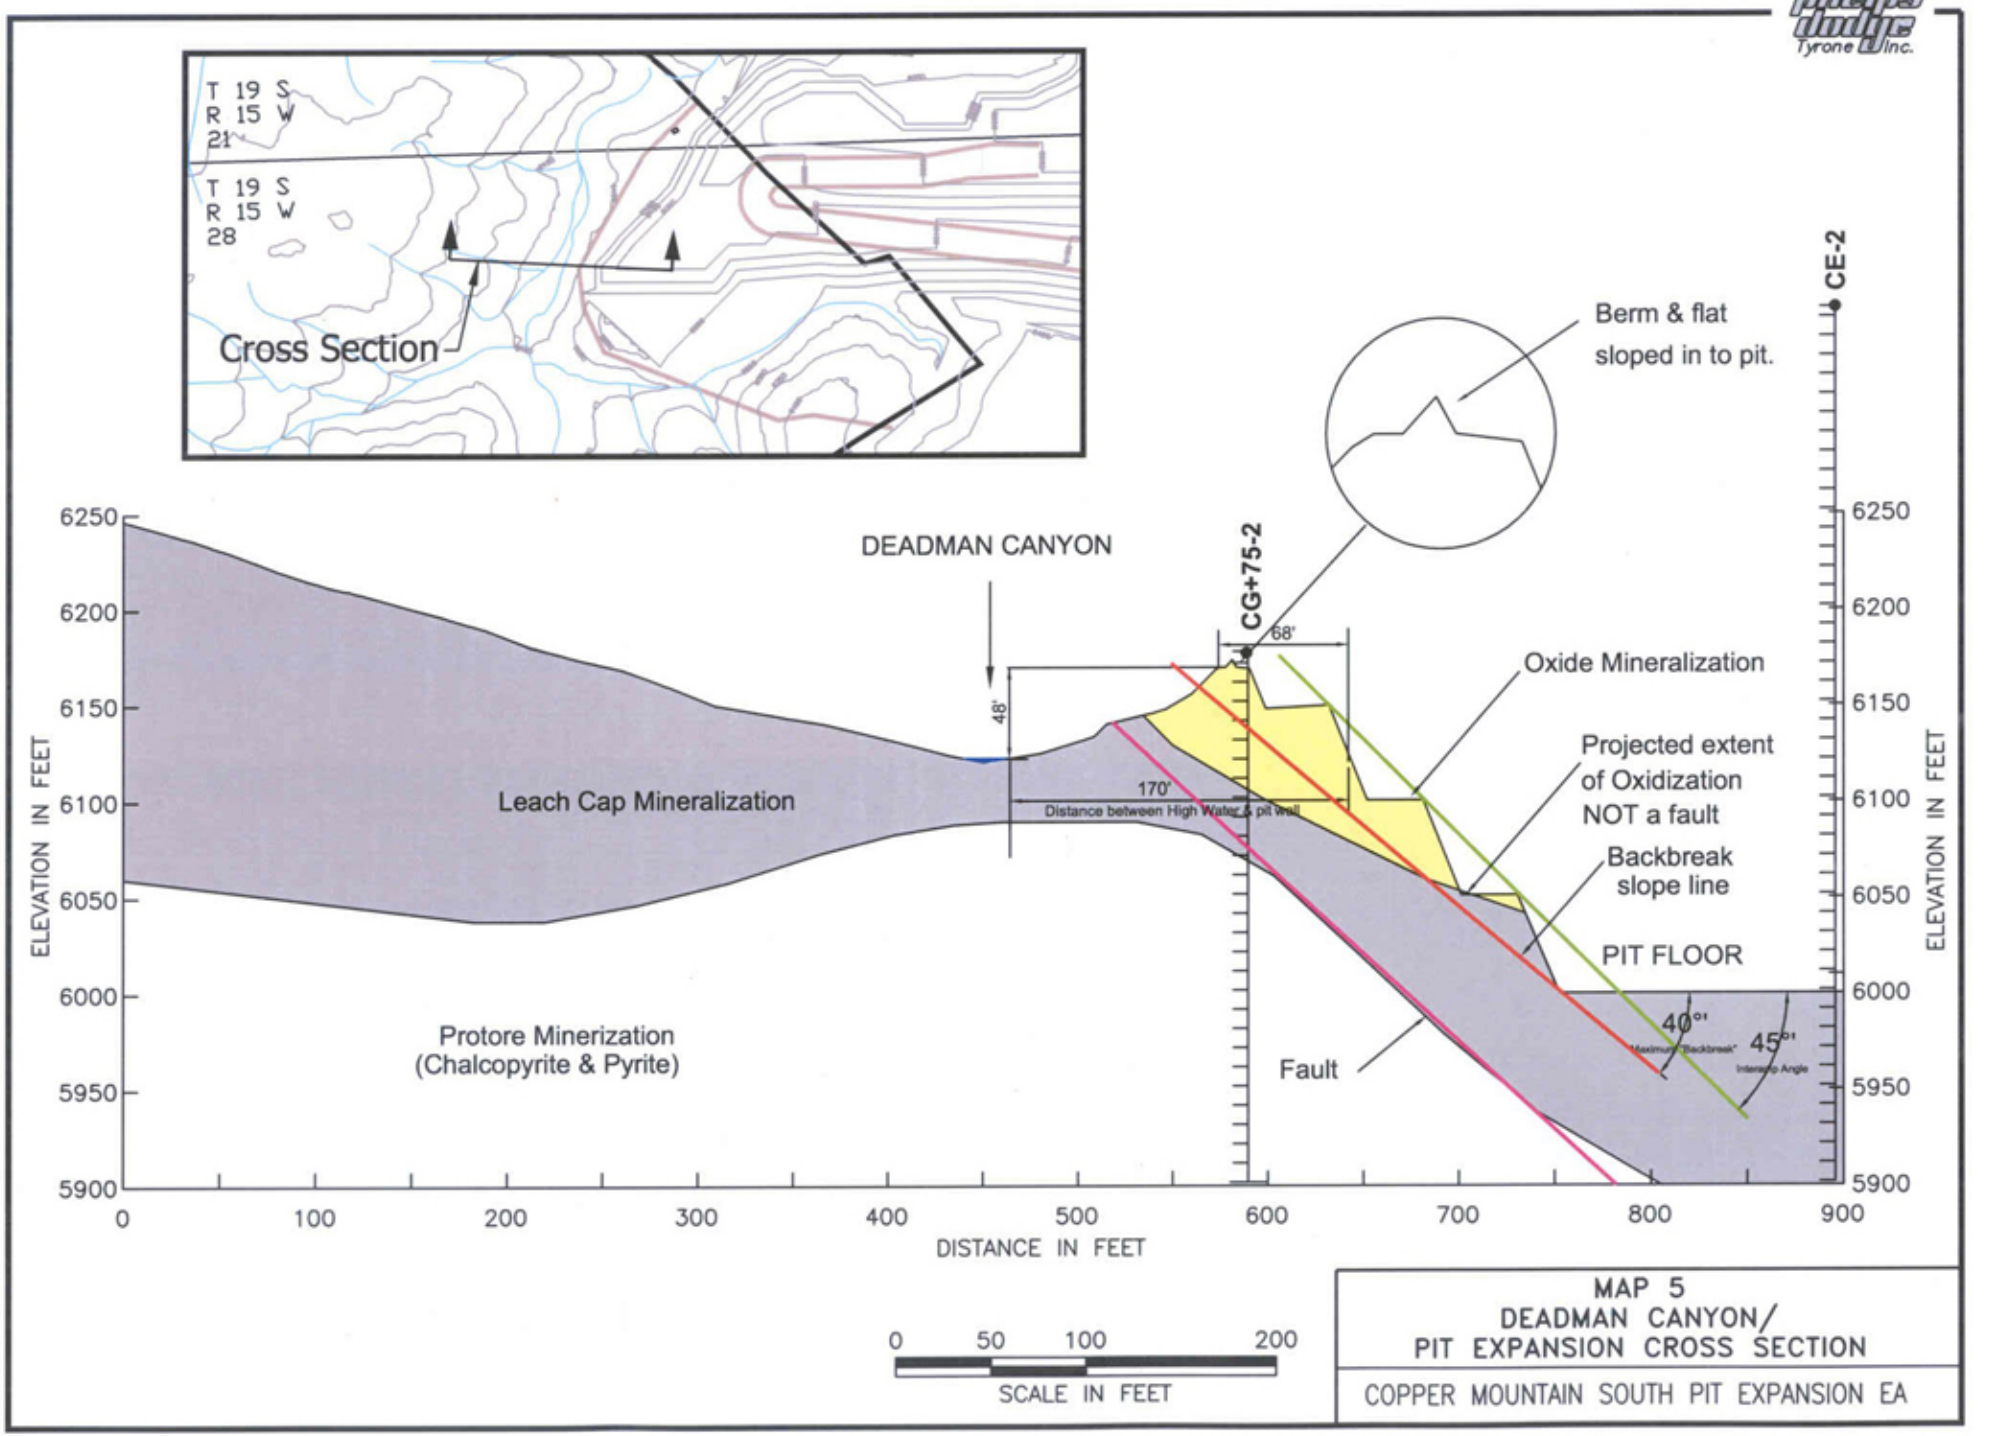
T 19 S
R 15 W
21
T 19 S
R 15 W
28
Cross Section
DEADMAN CANYON
CG+75-2
CE-2
68'
48'
170'
Distance between High Water & pit wall
Berm & flat
sloped in to pit.
Oxide Mineralization
Projected extent
of Oxidization
NOT a fault
Backbreak
slope line
PIT FLOOR
Leach Cap Mineralization
Protore Minerization
(Chalcopyrite & Pyrite)
Fault
40°
45°
ELEVATION IN FEET
DISTANCE IN FEET
6250
6200
6150
6100
6050
6000
5950
5900
0
100
200
300
400
500
600
700
800
900
0
50
100
200
SCALE IN FEET
MAP 5
DEADMAN CANYON/
PIT EXPANSION CROSS SECTION
COPPER MOUNTAIN SOUTH PIT EXPANSION EA
CM-06EA