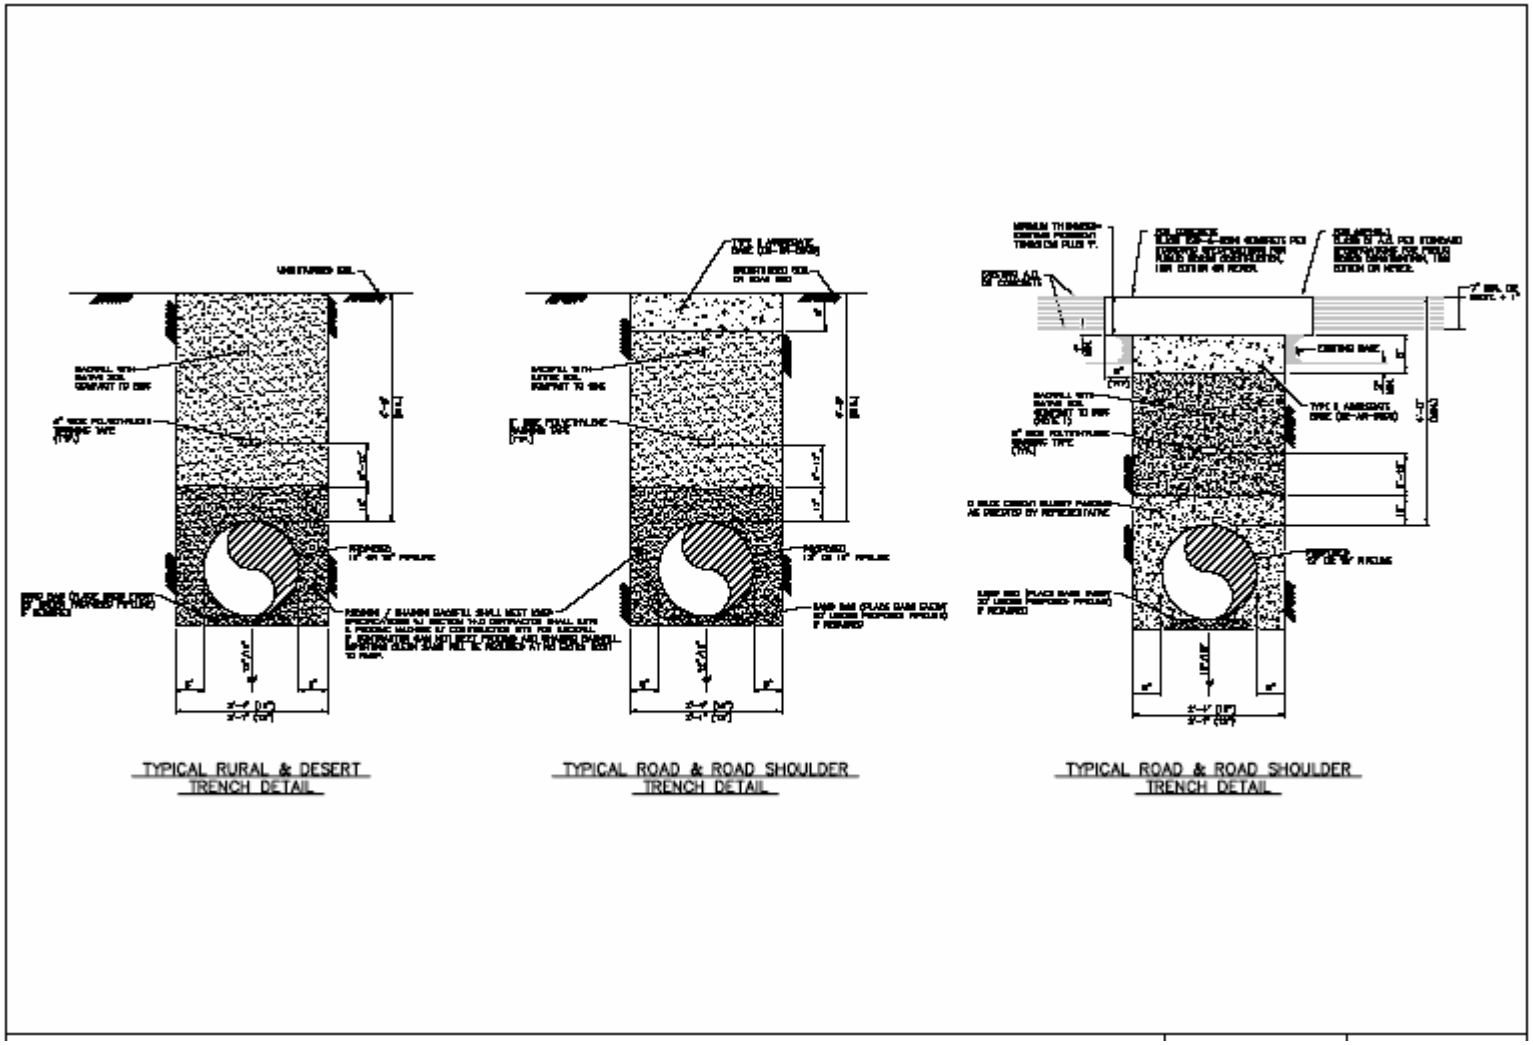

Figure 2.1-7 Trench/Backfill Profiles.